


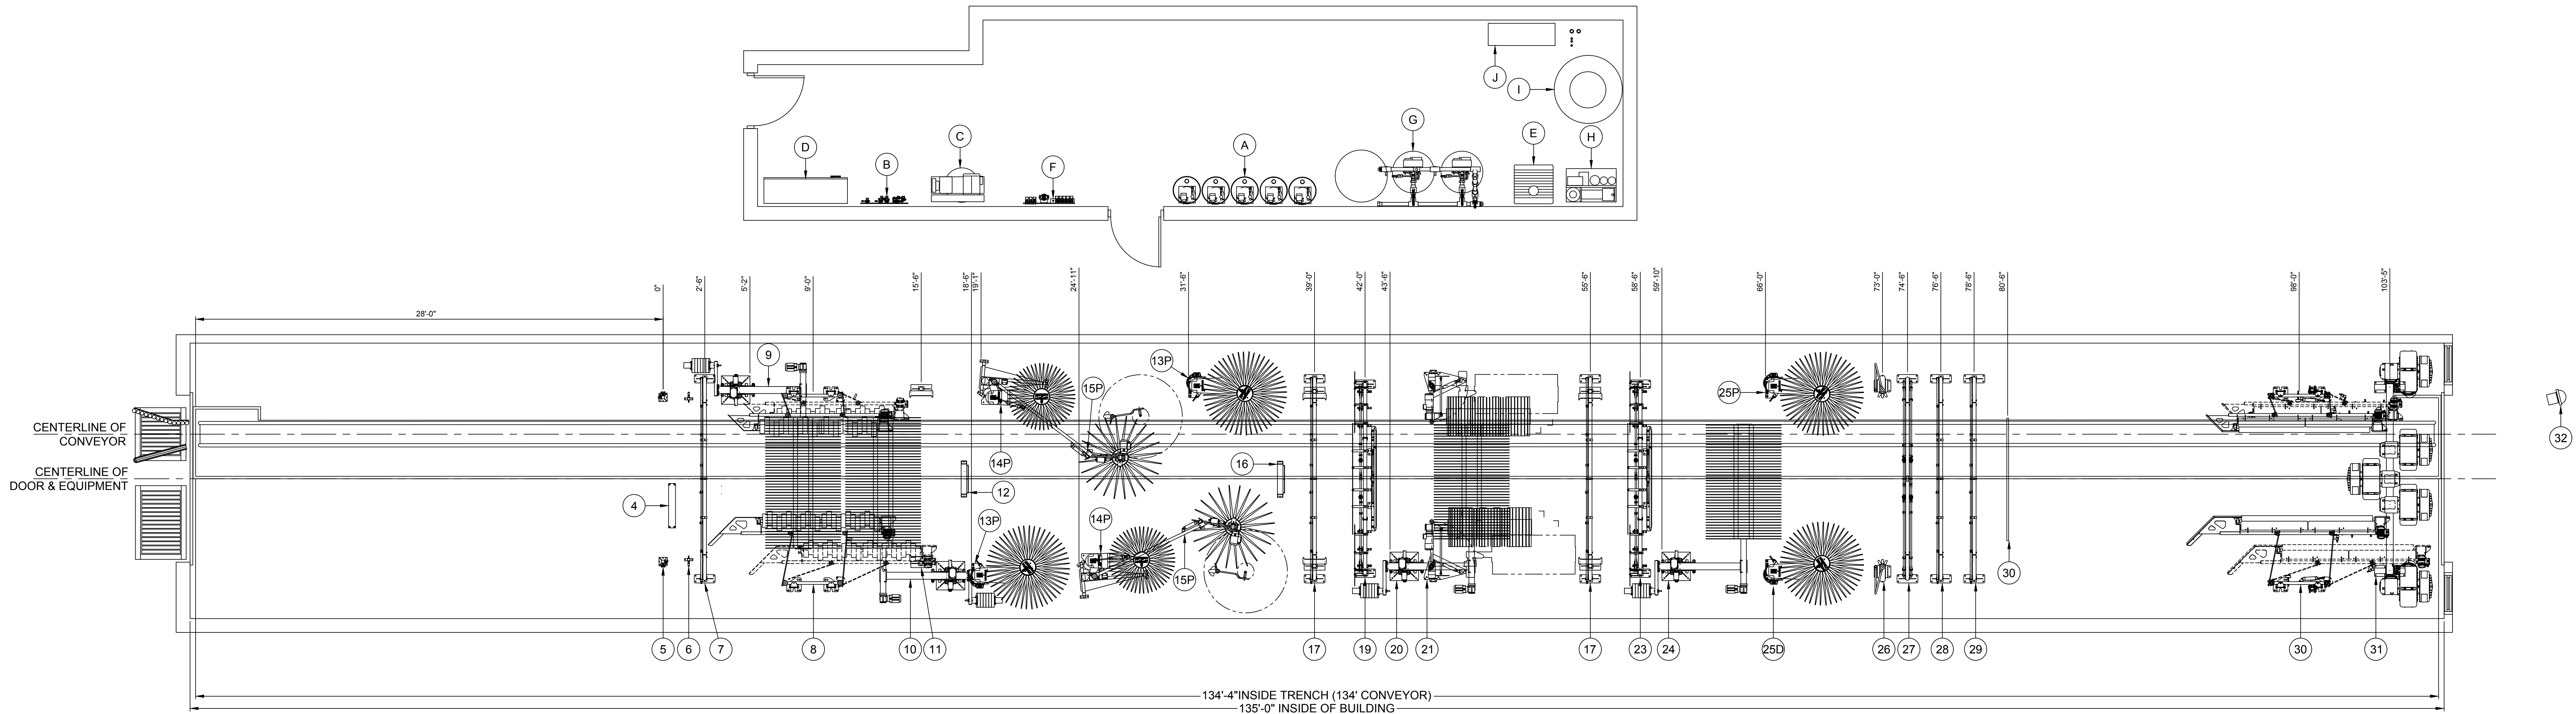

WASH BAY EQUIPMENT SCHEDULE			
ITEM NO.	DESCRIPTION	TAG NO.	COMMENTS
1	CORRELATOR	RC120	100' RWP
2	CONVEYOR	XR1000	
3	ENTRANCE INSTRUCTION SIGN	RA100	
4	TIRE SWITCH		
5	DOUBLE PHOTO EYES	IR110-2	
6	TIRE CHEMICAL APPLICATOR	CTA	
7	ARCH - PRE-SOAK	RW111W	WITH DUAL K-NOZZLES
8	WHEEL BOSS	MW2000	
9	TOP BRUSH #1	RS1000	
10	TOP BRUSH #2	RS1000	
11	TRIPLE FOAM STREAMER		
12	UNDER CHASSIS WASH	RW100 #1	
13D	VAN HIGH SIDE BRUSH DS	RS301	
13P	VAN HIGH SIDE BRUSH PS	RS301	
14D	LOW SIDE BRUSH DS	RS400	
14P	LOW SIDE BRUSH PS	RS400	
15D	SUPER-FLEX WRAP AROUND BRUSH DS	RS701	
15P	SUPER-FLEX WRAP AROUND BRUSH PS	RS701	
16	RUST INHIBITOR	RW100 #2	
17	TRIPLE FOAM ARCH (BY OTHERS)		
19	LAVA ARCH (BY OTHERS)		
20	TOP BRUSH #3	RS1000 #3	
21	SONIC WHEEL WASHER	RS500	
22	TRIPLE FOAM ARCH (BY OTHERS)		
23	LAVA ARCH (BY OTHERS)		
24	TOP BRUSH #4	RS1000 #4	
25D	VAN HIGH SIDE BRUSH DS	RS301	
25P	VAN HIGH SIDE BRUSH PS	RS301	
26	MAGNUM 6-NOZZLE WHEEL BLASTER	WB600-FF	
27	ARCH - FINAL RINSE		
28	ARCH - RAIN-X		
29	WATERFALL ARCH		
30	ARCH - SPOT FREE RINSE		
31	GLOSS BOSS	MT2500	
32	PRO-BUILD ARCH WITH 105HP DRYER (7 X 15HP)	TECH-21	
33	EXIT TRAFFIC LIGHT		
34	PUSH BUTTON STATION	PBS4000	
35	PREP GUN BOOMS		
36	PREP GUN START/STOP BUTTONS		

MECHANICAL ROOM EQUIPMENT SCHEDULE			
ITEM NO.	DESCRIPTION	TAG NO.	COMMENTS
A	HYDROMINDERS		FOR CTA, PRESOAK & TRIPLE FOAMER
B	AIR PANEL		
C	AIR COMPRESSOR		
D	MCC		
E	MAGNUM PUMP STATION		15HP 20GPM
F	WATER PANEL		
G	WATER SOFTENER		
H	RO SYSTEM		
I	RO STORAGE TANK		
J	RECLAIM SYSTEM		

FILE PATH:

S:\Distributors\J&M Car Wash Builders\SE16-050 - Urban Auto Spa

THE PLAN BEARING THIS LEGEND AND THE ACCOMPANYING SPECIFICATIONS HAVE BEEN PREPARED BY MACNEIL WASH SYSTEMS LTD. FOR THE PARTY WHOSE NAME APPEARS IN THE TITLE BOX IN CONNECTION WITH THE PROPOSED ERECTION OF AN AUTOMATIC CAR WASH AT THE LOCATION SHOWN THEREON. SAME ARE THE EXCLUSIVE PROPERTY OF MACNEIL WASH SYSTEMS LTD. AND ARE SUBJECT TO RETURN UPON DEMAND. BY THE ACCEPTANCE HEREOF, THE PROSPECTIVE CUSTOMER THEREBY AGREES NOT TO DIVULGE, USE OR COPY THE SAME WITHOUT THE WRITTEN CONSENT OF MACNEIL WASH SYSTEMS LTD. THE INFORMATION CONTAINED HEREIN IS SUBMITTED IN GOOD FAITH AS AN ASSISTANCE IN LAYING OUT THE CAR WASH. WE WILL NOT BE RESPONSIBLE FOR ERRORS OR OMISSIONS HEREIN, NOR LEGAL CODE OF UNDERWRITING REQUIREMENTS.

8			
7			
6			
5			
4			
3			
2			
1			
0	KP	ISSUED FOR PRELIMINARY REVIEW	19/05/2016
No.	By	Description	Date
		REVISION	

		90 WELHAM ROAD, BARRIE ONTARIO, L4N 8Y4 CANADA	
		CUSTOMER URBAN AUTO SPA FRANKLIN LAKES, NJ	
		TITLE CAR WASH EQUIPMENT EQUIPMENT LAYOUT	
		SCALE: NTS	DRAWING REVISION: 0
		DATE: MAY, 2016	DRAWING NUMBER: SE16-050-L1
		DRAWN BY: KP	CHKD BY: